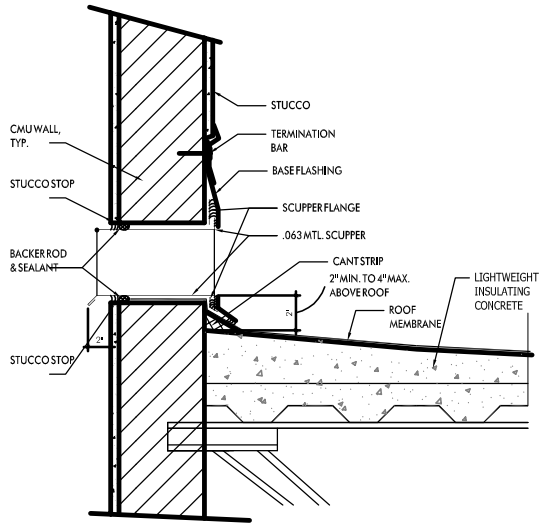

2 / A2.4 EMERGENCY OVERFLOW SCUPPER DETAIL

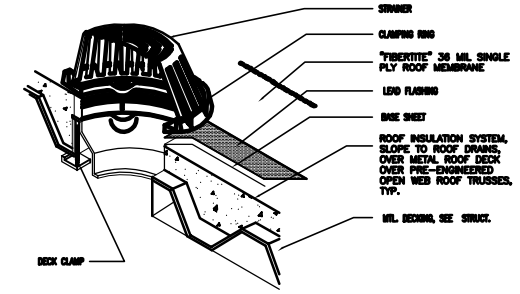

NOTES:
MIN. 30" SQUARE 2 1/2 TO 4-LB. LEAD FLASHING, SET ON MODIFIED BITUMEN MEMBRANE IN MASTIC. PRIME TOP SURFACE BEFORE STRIPPING OR 16 OZ. SOFT COPPER FLASHING
MEMBRANE, BASE SHEET PLIES, METAL FLASHING, AND FLASH-IN PLIES EXTEND UNDER CLAMPING RING.
STRIPPING MEMBRANE EXTENDS 6" BEYOND EDGE OF FLASHING SHEET, BUT NOT BEYOND EDGE OF SUMP.

1 / A2.4 ROOF DRAIN DETAIL
N.T.S.

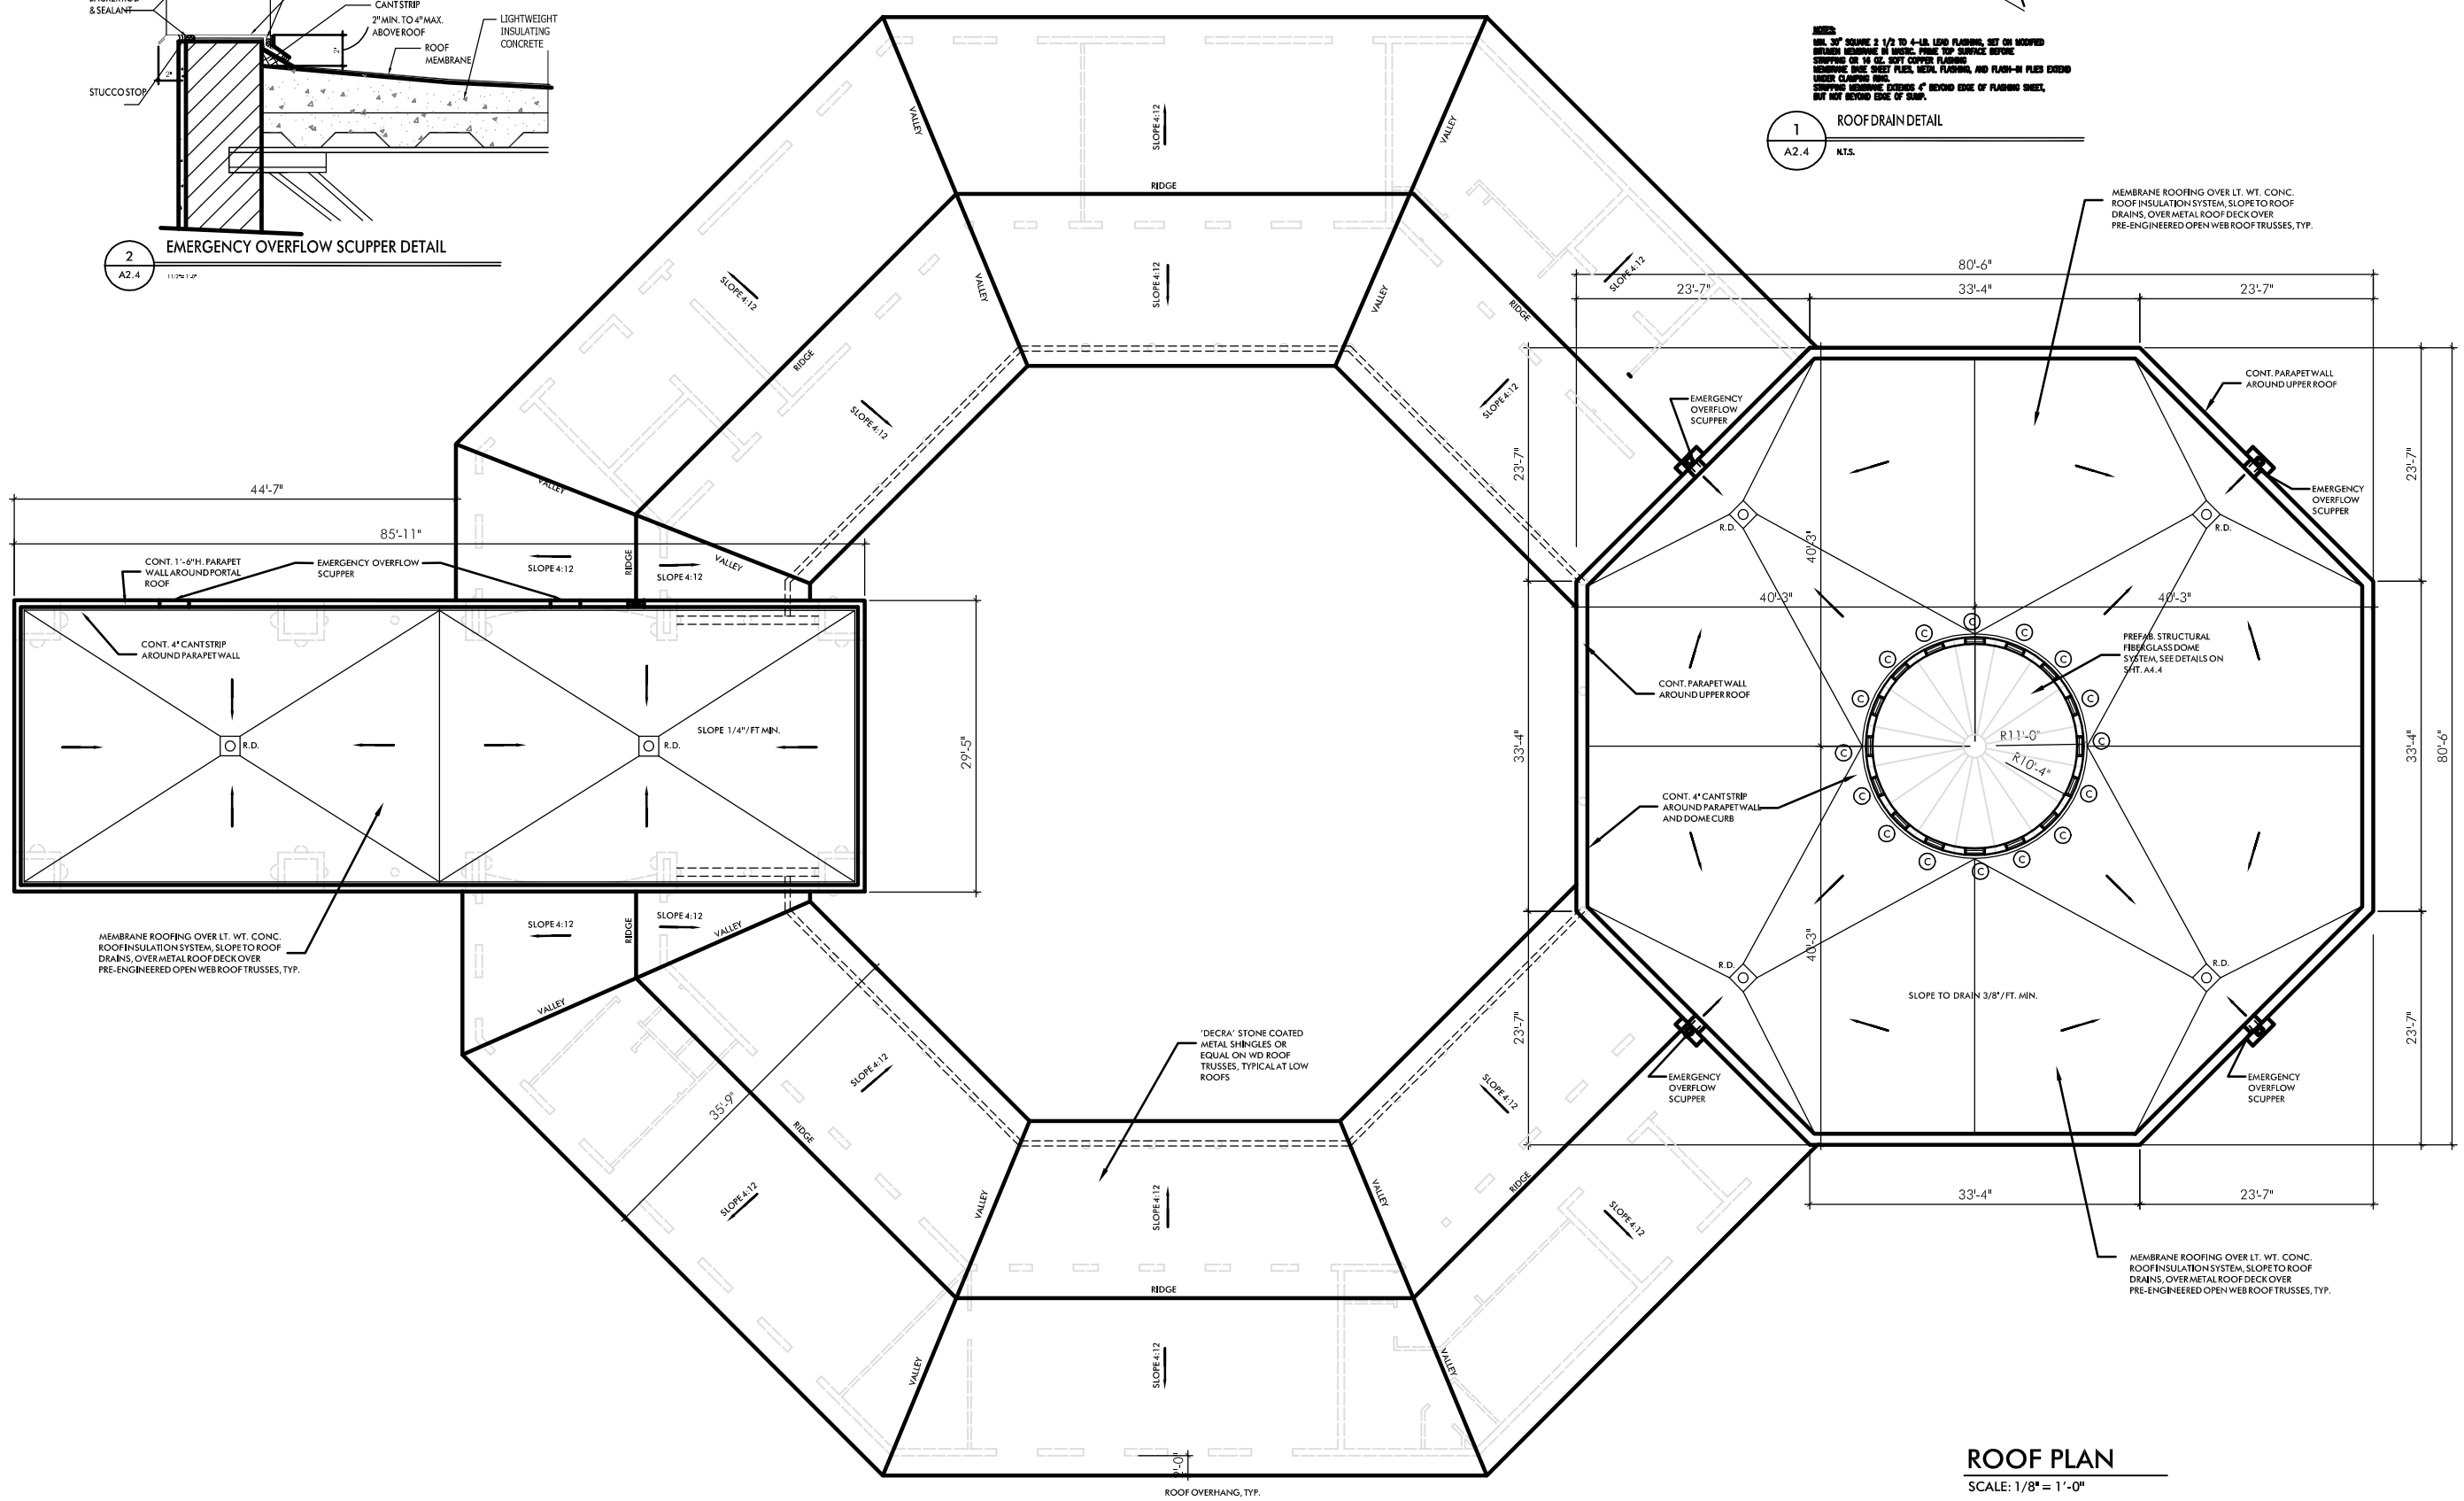

ROOF PLAN
SCALE: 1/8" = 1'-0"

OSBORN SHARP ASSOCIATES Architecture Planning Energy Management AA-0000073
2477 Stickney Point Road - Suite 114A - Sarasota, Florida 34231 TEL 941 922 5666 FAX 941 924 9820

© Copyright 2007

NEW MASJID SARASOTA, FL
4350 LOCKWOOD RIDGE ROAD
I.S.S.B.

W. T. OSBORN
AR- 0006998

REVISIONS:

Approved by:	Date	
	7-18-07	PLAN MODIFICATIONS
	8-28-07	PLAN MODIFICATIONS

CAD FILENAME:
DRAWN BY: TJS
CHECKED BY: TO

ROOF PLAN AND DETAILS

Job No.: 05108
Date: 12 JUNE 07
Sheet No.:

A2.4