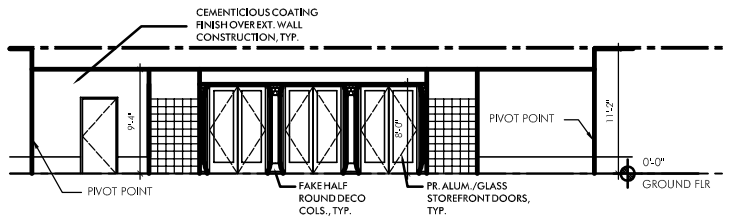

A COURTYARD ELEVATION
SCALE: 1/8" = 1'-0"

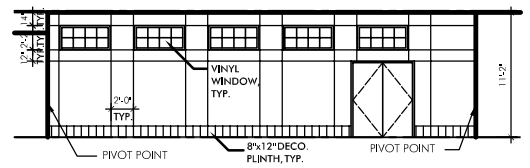

B COURTYARD ELEVATION
SCALE: 1/8" = 1'-0"

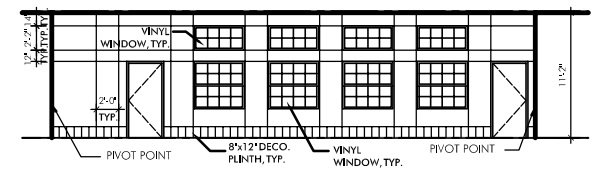

C COURTYARD ELEVATION
SCALE: 1/8" = 1'-0"

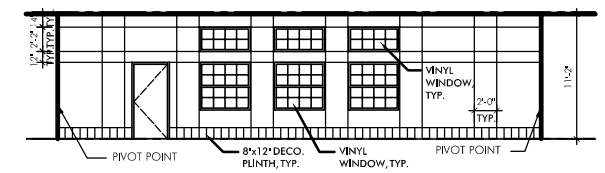

D COURTYARD ELEVATION
SCALE: 1/8" = 1'-0"

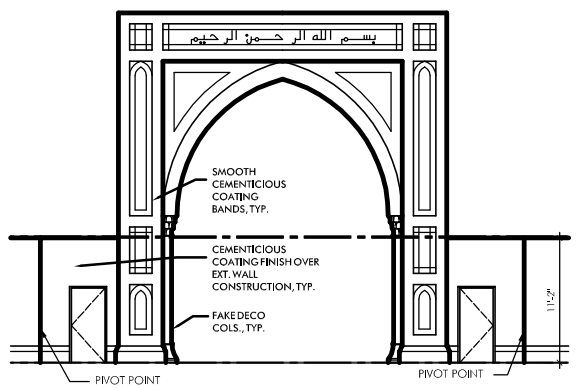

E COURTYARD ELEVATION
SCALE: 1/8" = 1'-0"

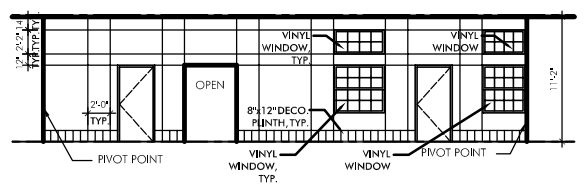

F COURTYARD ELEVATION
SCALE: 1/8" = 1'-0"

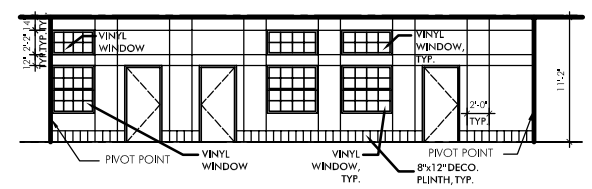

G COURTYARD ELEVATION
SCALE: 1/8" = 1'-0"

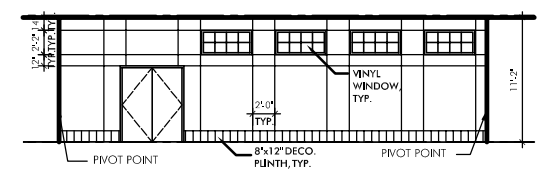

H COURTYARD ELEVATION
SCALE: 1/8" = 1'-0"

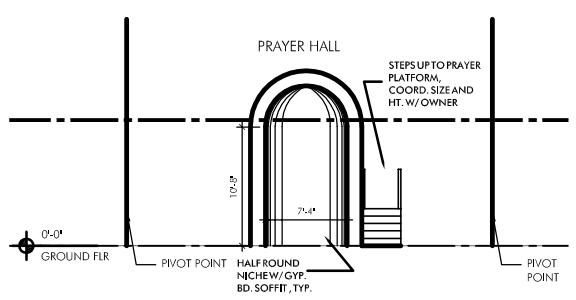

I PRAYER HALL NICHE ELEVATION
SCALE: 1/8" = 1'-0"

OSBORN SHARP ASSOCIATES Architecture Planning Energy Management AA-F000073
2477 Stickney Point Road - Suite 114A - Sarasota, Florida 34231 TEL 941 922-5666 FAX 941 924-9820

© Copyright 2006

REVISIONS:	Date	
	7-18-07	PLAN MODIFICATIONS
Approved by:	5-9-08	PERMIT SUBMITTAL

CAD FILENAME:
DRAWN BY: TJS
CHECKED BY: TO

NEW MASJID SARASOTA, FL

4350 LOCKWOOD RIDGE ROAD

I.S.S.B.

W. T. OSBORN
AR-0006998

COURTYARD ELEVATIONS

Job No.: 05108
Date: 12 JUNE 07
Sheet No.:

A3.3