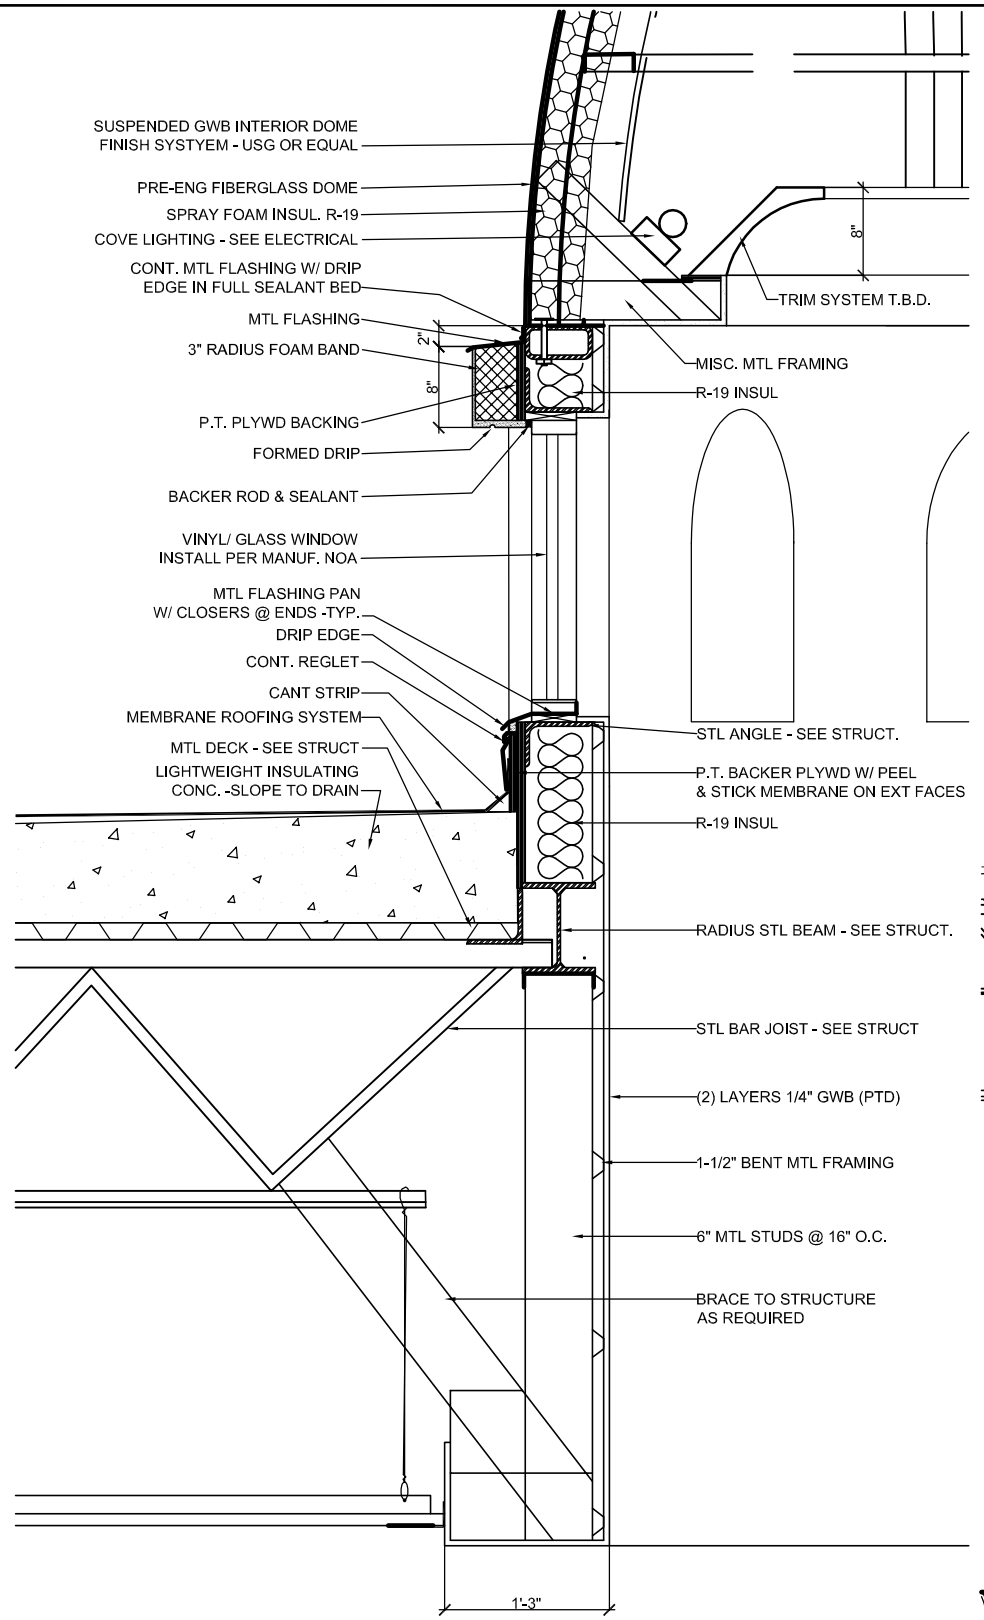

2. ENLARGED DOME CONNECTION DETAIL

SCALE: 1 1/2" = 1'-0"

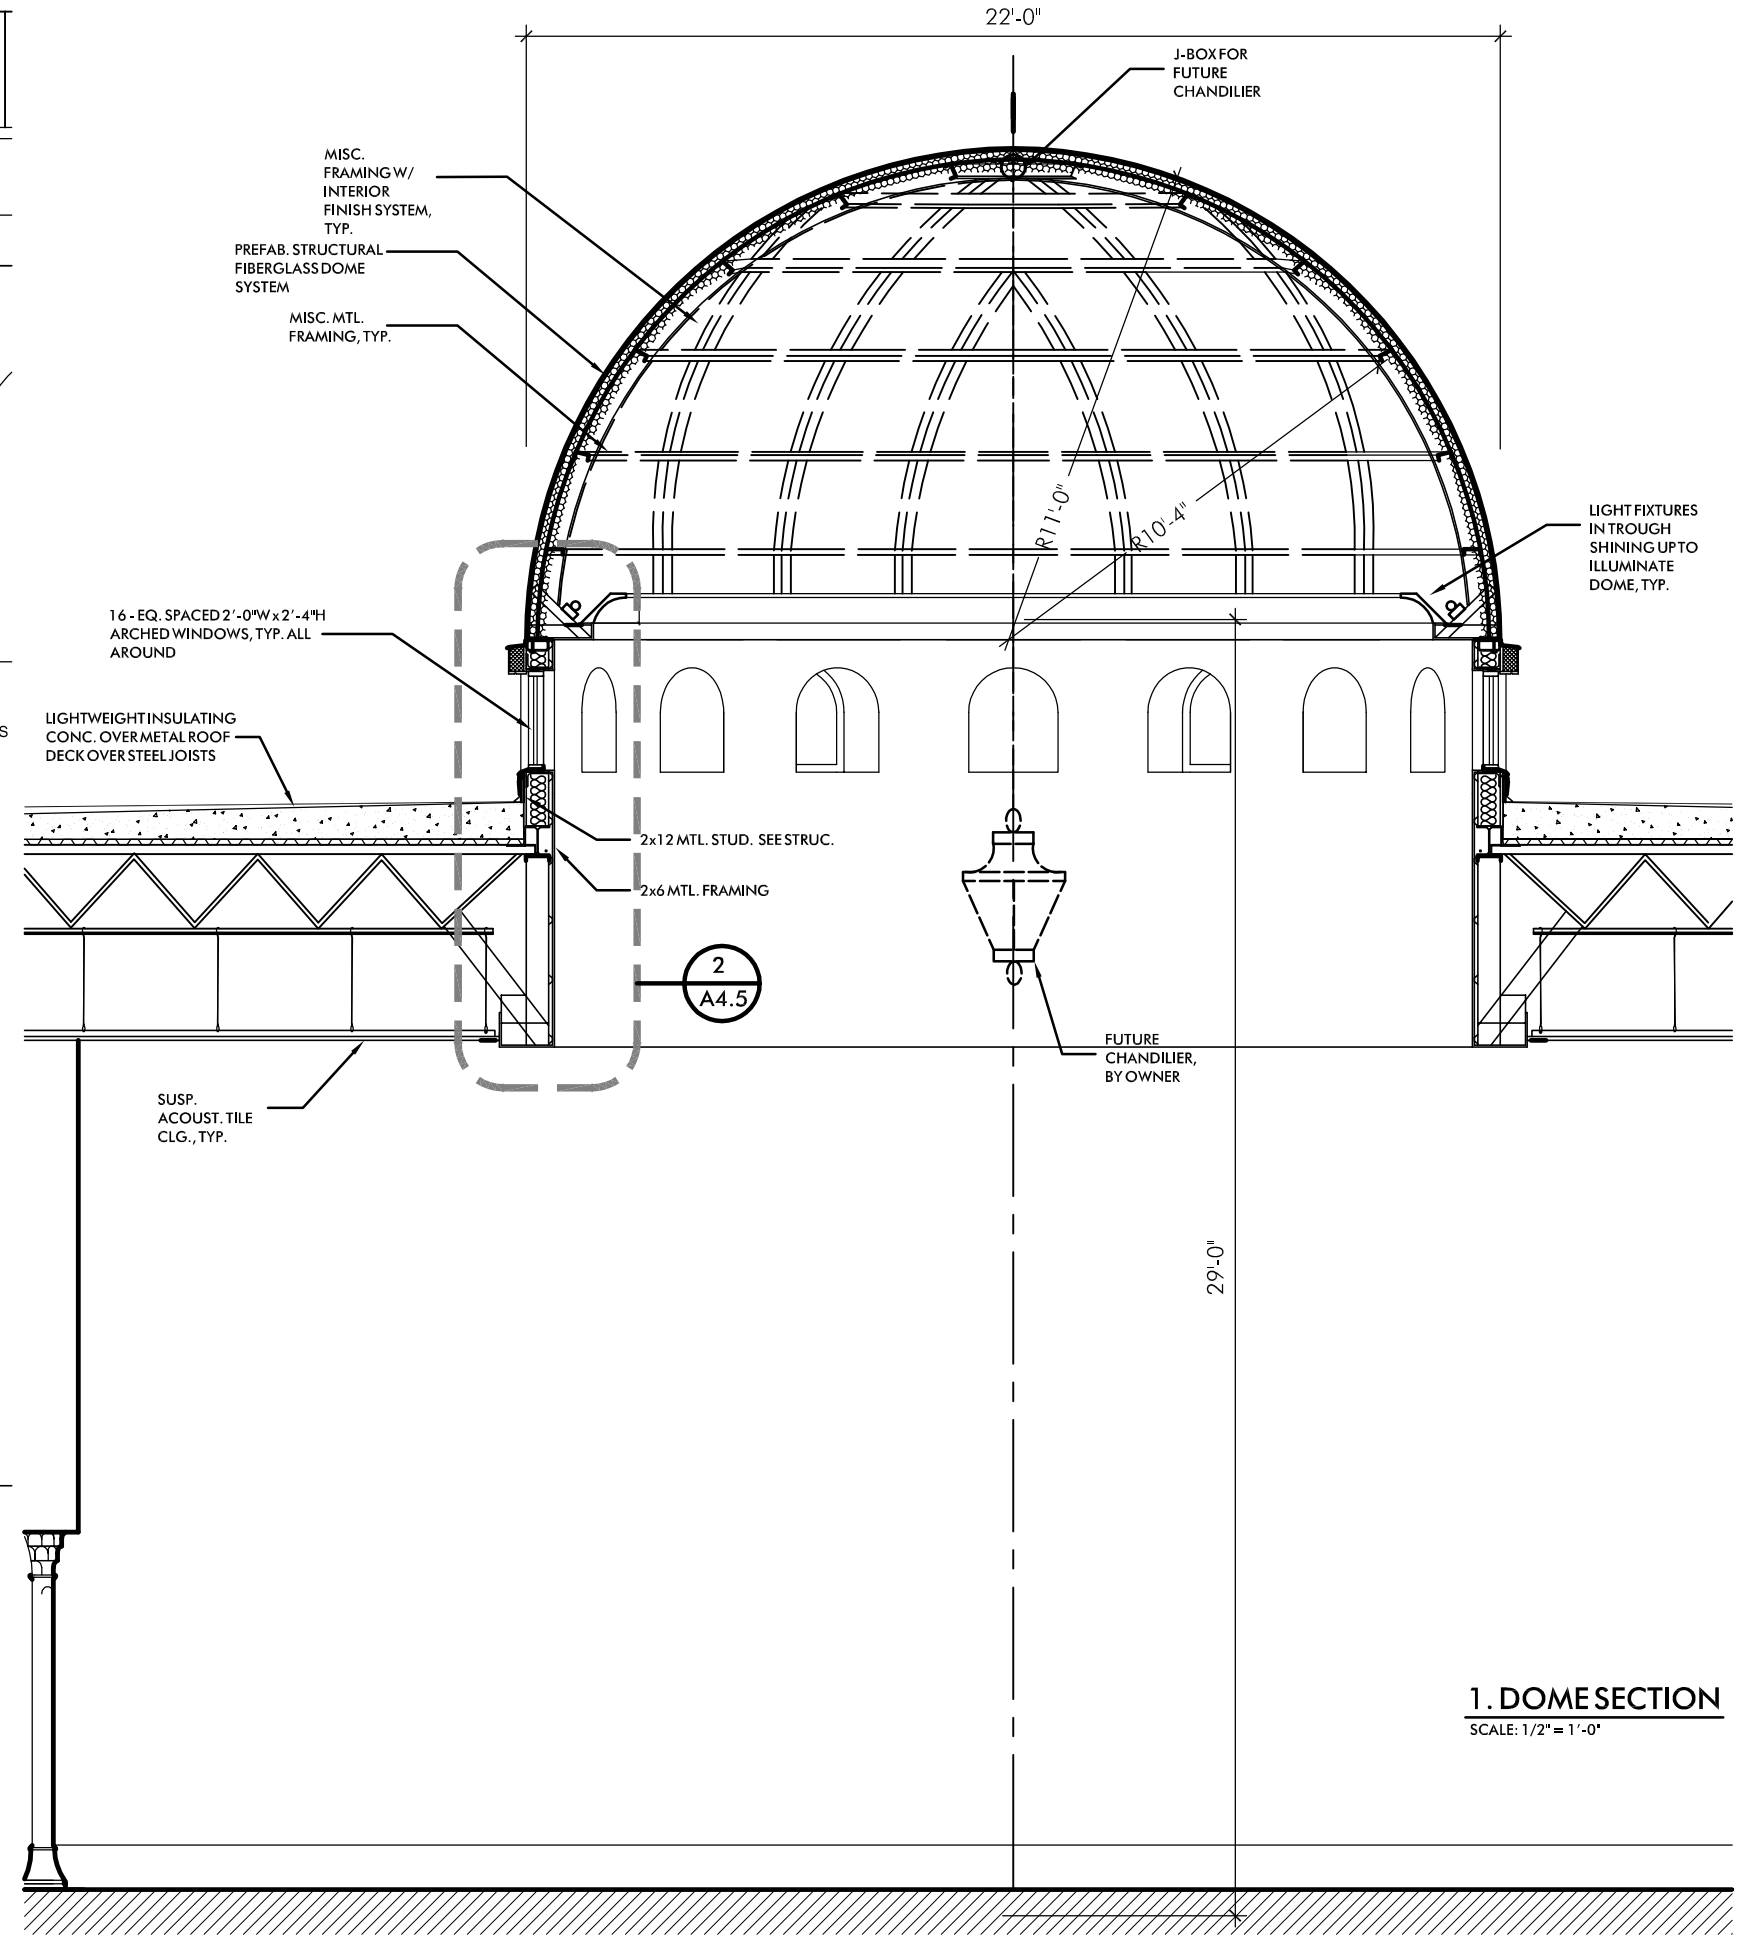

1. DOME SECTION

SCALE: 1/2" = 1'-0"

OSBORN SHARP ASSOCIATES Architecture Planning Energy Management AA-F000073
2477 Stickney Point Road - Suite 114A - Sarasota, Florida 34231 TEL 941.922.5666 FAX 941.924.9820

© Copyright 2006

NEW MASJID SARASOTA, FL

4350 LOCKWOOD RIDGE ROAD

I.S.S.B.

W. T. OSBORN
AR-0006998

REVISIONS:

	Date	
1	8-27-07	PLAN MODIFICATIONS
2	9-25-07	PLAN MODIFICATIONS

Approved by:

C.A.D. FILENAME:
DRAWN BY: TJS
CHECKED BY: TO

DOME DETAILS

Job No.: 05108
Date: 12 JUNE 07
Sheet No.:

A4.5