FINISH SCHEDULE

ROOM #	ROOM NAME	FLOOR: CARPET	FLOOR: TILE	FLOOR: WOOD	FLOOR: CONC.-SEALED	FLOOR: CONC.-STAIN	FLOOR:	FLOOR:	BASE: WOOD	BASE: TILE	BASE: VINYL	BASE: STUCCO BAND	WALLS: CMU & BRD. (PTD)	WALLS: PAINTED MAS.	WALLS: TILE W/ GROUT	WALLS: SLUG-MASTER	CEILING MATERIAL: CEIL. FURR.	CEILING MATERIAL: FINISHED STRUCT.	CEILING MATERIAL: SUSP. AC. TILE	CEILING MATERIAL: SUN STUCCO	CEILING HEIGHTS	REMARKS
101	PORTAL		●								●			●						●	28'-6"	
102	COURTYARD				●									●								COORD. FUL PATTERN & COLOR w/OWNER
103	PRAYER HALL	●											●						●		9'-1"+/-19'-0"	
104	COLONNADE				●						●			●						●	11'-0"	
105	COLONNADE				●						●			●						●	11'-0"	
106	IMAM	●								●		●				●					11'-0"	
107	OFFICE	●								●		●				●					11'-0"	
108	SHOWER/WUDHU		●						●			●			●	●					11'-0"	
109	LIBRARY	●								●		●							●		10'-0"	
110	STORAGE		●							●		●							●		10'-0"	
111	CLASSROOM		●						●			●							●		10'-0"	
112	CLASSROOM		●						●			●							●		10'-0"	
113	JANITOR		●						●			●				●					11'-0"	
114	FOYER		●						●			●				●					11'-0"	
115	SHOES		●						●			●				●					11'-0"	
116	DRY	●								●		●				●					11'-0"	
117	WOMEN'S RESTROOM		●						●						●	●					11'-0"	TILE TO 4'-0" ON WET WALL
118	WUDHU		●						●						●	●					11'-0"	TILE TO 4'-0"
119	CHILDREN'S PRAYER HALL	●								●		●							●		10'-0"	
120	MECH STOR.		●						●			●						●				
121	STORAGE		●						●			●						●				
122	PRA/RR	●						●				●							●		10'-0"	
123	DRESS/DRY	●										●				●					11'-0"	
124	WUDHU		●						●						●	●					11'-0"	TILE TO 4'-0"
125	SHOES		●						●			●				●					11'-0"	
126	MEN'S RESTROOM		●						●						●	●					11'-0"	TILE TO 4'-0" ON WET WALL
127	JANITOR		●						●			●				●					11'-0"	
128	CLASSROOM		●						●			●							●		10'-0"	
129	CLASSROOM		●						●			●							●		10'-0"	
130	MULTI-PURPOSE ROOM		●						●			●							●		10'-0"	
131	PREP		●						●			●							●		10'-0"	
132	CORRIDOR				●						●			●						●	11'-0"	
133	MAINTENANCE		●						●						●				●		10'-0"	
134	STORAGE		●						●			●				●					11'-0"	
135	OFFICE	●								●		●							●		10'-0"	
201	MEZZANINE	●								●		●							●		10'-0"	
202	CHILDREN'S AREA	●								●		●							●		10'-0"	
203	MEZZANINE STORAGE		●						●			●							●		10'-0"	

WINDOW SCHEDULE

NO.	WINDOW SIZE: WINDOW WIDTH	WINDOW SIZE: WINDOW HEIGHT	MAT'L	TYPE: FIXED - ARCHED	TYPE: HORIZONTAL ROLLER	REMARKS
A	68"	51"	VINYL	●		POT OR EQUAL
B	53"	24"	VINYL		●	POT OR EQUAL
C	24"	28"	VINYL	●		
D	53"	51"	VINYL	●		POT OR EQUAL
E	44"	24"	VINYL	●		POT OR EQUAL
F	44"	51"	VINYL	●		POT OR EQUAL
G	32"	68"	VINYL	●		

VERIFY ALL OPENINGS IN FIELD.

DOOR SCHEDULE

NO.	DOOR SIZE: DOOR WIDTH	DOOR SIZE: DOOR HEIGHT	DOOR SIZE: THICKNESS	MAT'L/TYPE: FIBERGLS. FLUSH	MAT'L/TYPE: STOREFRONT	MAT'L/TYPE: HOLLOWCORE	MAT'L/TYPE: FRENCH	MAT'L/TYPE: BIFOLD	MAT'L/TYPE: POCKET	MAT'L/TYPE: SLIDING GLASS	MAT'L/TYPE: S.C. WOOD	MAT'L/TYPE: HOLLOW MTL. DR	FIRE RATED: (R RATED, 1,-HR	FRAME MAT'L: WD	FRAME MAT'L: HOLLOW MTL.	FRAME MAT'L: ALUM.	REMARKS
1	3'-0"	6'-8"	1 3/4"	●											●		
2	3'-0"	6'-8"	1 3/4"	●											●		
3	(PAIR) 3'-0"	6'-8"	1 3/4"	●											●		
4	3'-0"	6'-8"	1 3/4"	●											●		
5	3'-0"	6'-8"	1 3/4"	●											●		
6	3'-0"	6'-8"	1 3/4"	●											●		
7	3'-0"	6'-8"	1 3/4"	●											●		
8	3'-0"	6'-8"	1 3/4"	●											●		
9	3'-0"	6'-8"	1 3/4"								●				●		
10	2'-6"	6'-8"	1 3/4"								●				●		
11	(PAIR) 3'-0"	6'-8"	1 3/4"	●											●		
12	(PAIR) 3'-0"	6'-8"	1 3/4"								●				●		
13	3'-0"	6'-8"	1 3/4"	●											●		
14	(PAIR) 3'-0"	8'-0"	1 3/8"		●											●	
15	(PAIR) 3'-0"	8'-0"	1 3/8"		●											●	
16	(PAIR) 3'-0"	8'-0"	1 3/8"		●											●	
17	3'-0"	6'-8"	1 3/4"								●				●		
18	3'-0"	6'-8"	1 3/4"	●											●		
19																	NOT USED
20	(PAIR) 3'-0"	6'-8"	1 3/8"		●											●	
21	3'-0"	6'-8"	1 3/4"								●				●		
22	(PAIR) 3'-0"	6'-8"	1 3/4"	●											●		
23	2'-6"	6'-8"	1 3/4"								●				●		
24	3'-0"	6'-8"	1 3/4"								●				●		
25	3'-0"	6'-8"	1 3/4"	●											●		
26	3'-0"	6'-8"	1 3/4"	●											●		
27	3'-0"	6'-8"	1 3/4"								●				●		
28	3'-0"	6'-8"	1 3/4"	●											●		
29	3'-0"	6'-8"	1 3/4"								●				●		
30	3'-0"	6'-8"	1 3/4"								●				●		
31	3'-0"	6'-8"	1 3/4"	●											●		
32	3'-0"	6'-8"	1 3/4"								●				●		HALF GLASS
33	3'-0"	6'-8"	1 3/4"	●											●		
34	3'-0"	6'-8"	1 3/4"								●				●		
35	3'-0"	6'-8"	1 3/4"								●						

DOOR NOTES :

1. ALL EXTERIOR UNIT ENTRY DOORS SHALL BE FLUSH FIBERGLASS WITH APPLIED TRIM.
2. COORDINATE WITH OWNER EXACT DOOR TYPE AND MATERIAL.

HARDWARE NOTES :

1. ALL EXTERIOR UNIT ENTRY DOOR HARDWARE SHALL BE SCHLAGE, MODEL NO. CONFIRM STYLE & FINISH W/ OWNER
2. ALL INTERIOR DOOR HARDWARE SHALL BE SCHLAGE, MODEL NO. F-SERIES, CONFIRM STYLE & FINISH W/ OWNER

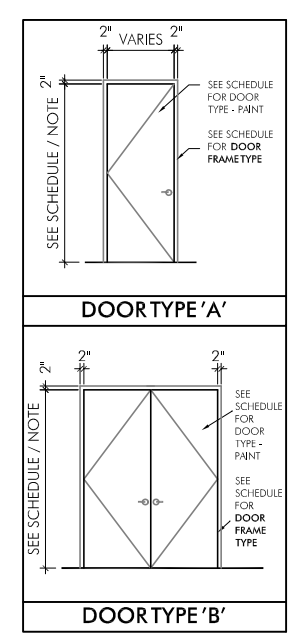

STANDARD DOOR TYPES
SCALE: 1/4" = 1'-0"

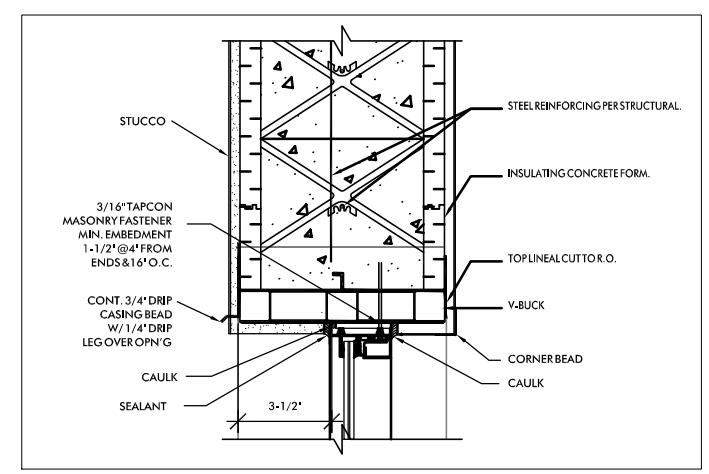

WINDOW HEAD DETAIL
3"=1'-0"

OSBORN SHARP ASSOCIATES *Architecture Planning Energy Management* AA-F000073
2477 Stickney Point Road - Suite 114A - Sarasota, Florida 34231 TEL 941 922 5666 FAX 941 924 9820

REVISIONS:	Date
PLAN MODIFICATIONS	7.18.07
PLAN MODIFICATIONS	8.27.07
REVISIT SUBMITTAL	5-9-08

Approved by:

CAD FILE NAME:
DRAWN BY: TIS
CHECKED BY: TO

© Copyright 2006

NEW MASJID SARASOTA, FL

4350 LOCKWOOD RIDGE ROAD

I.S.S.B.

W. T. OSBORN
AR- 0006998

SCHEDULES

Job No.: 05108
Date: 12 JUNE 07
Sheet No.:

A5.0